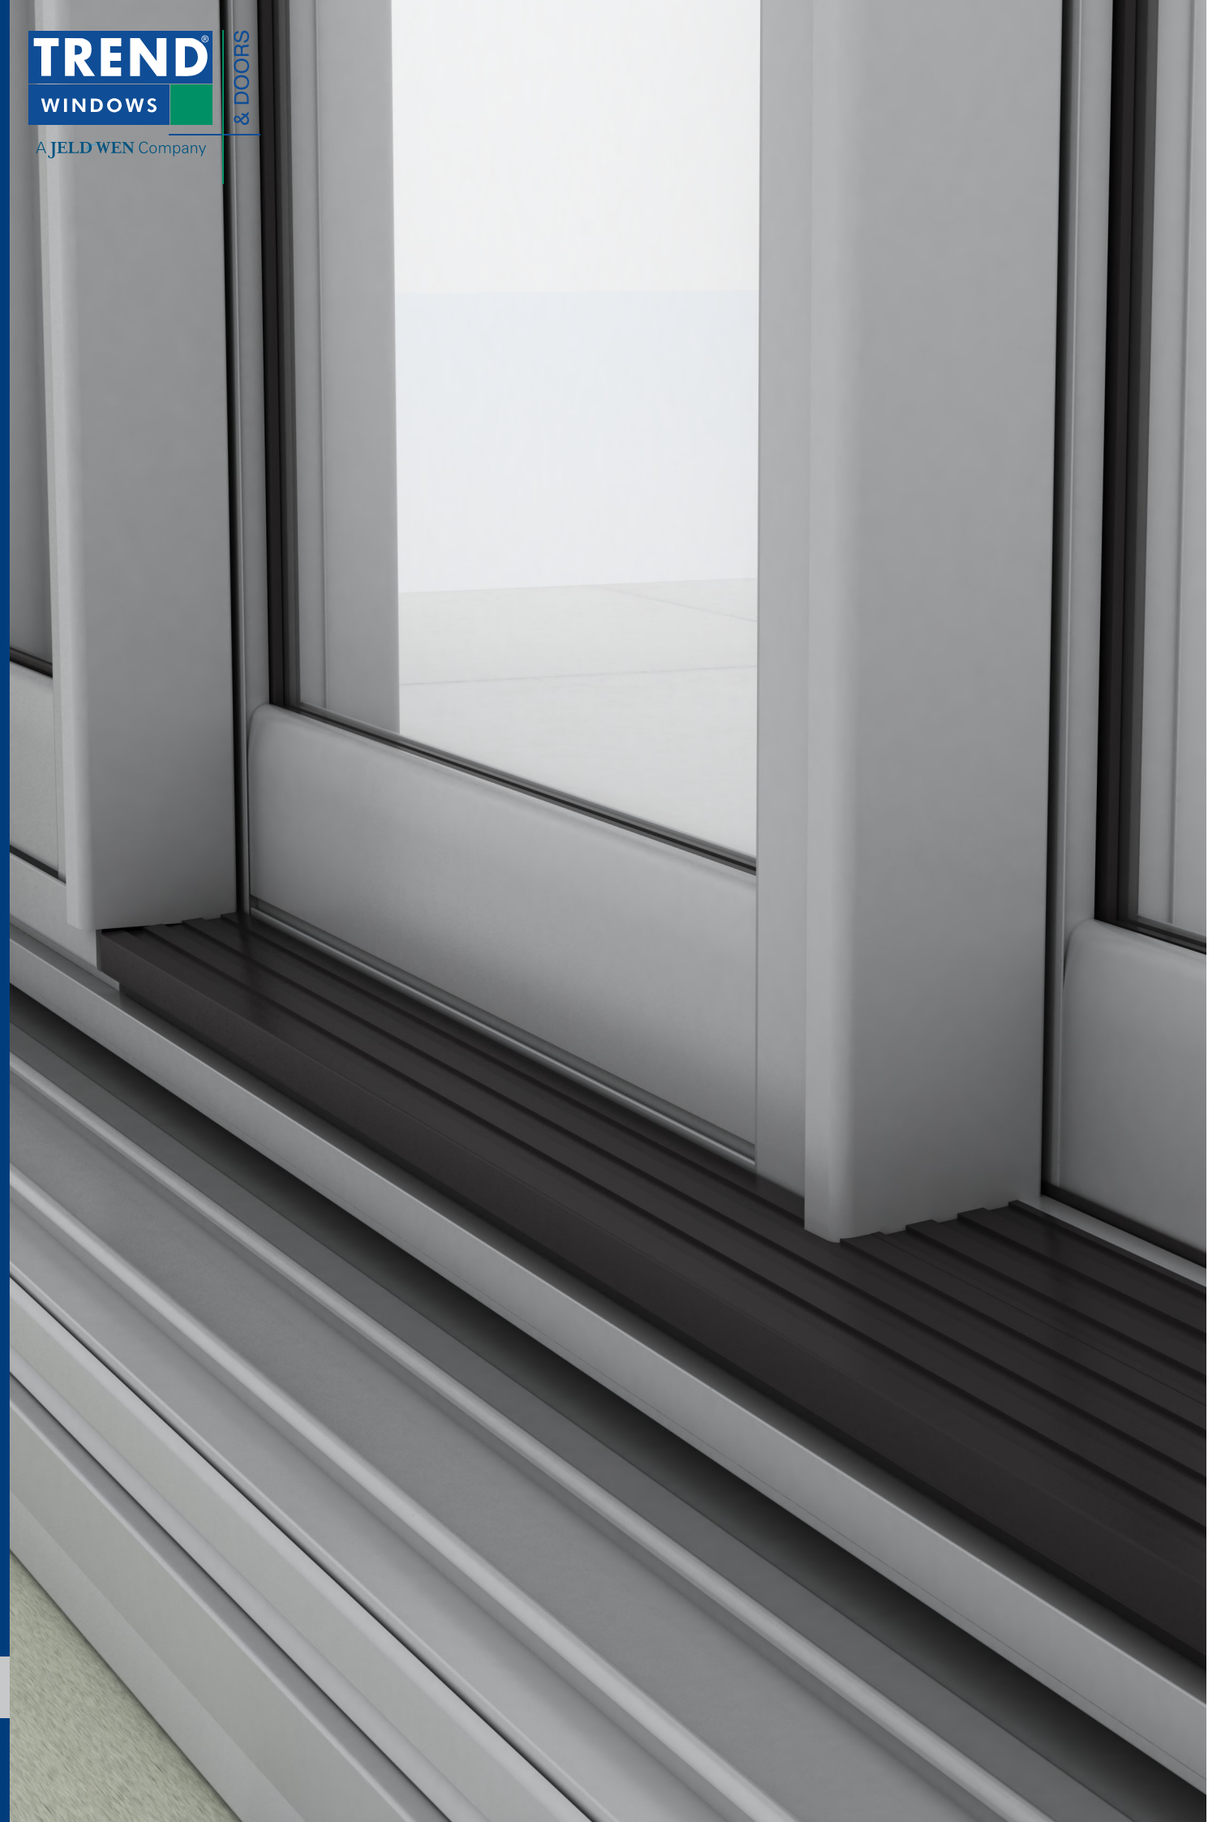

Crestlite® Viscount Sliding Stacker Doors

Features & Benefits

Confidentiality Notice: This document and the information it contains are copyright and confidential to Trend® Windows & Doors Pty Limited. Disclosure, use and copying in any form whatsoever, except as authorised by Trend® Windows & Doors in writing, are strictly prohibited. Patents and Design Registrations pending

Viscount Sliding Stacking Doors - Features & Benefits

FRAME

- Robust 102mm semi commercial aluminium door frame.

PANEL

- Door panels - 50mm rounded profile on rails and stiles and can be revealed.
- Maximum door height is 3000mm.
- Maximum door panel is 1500mm (Note: this depends on terrain category)
- Sash punched holes are fitted with infill caps.

SILL

- Sill threshold complies with disability standards.

GLAZING & ENERGY EFFICIENCY

- All Trend® Windows and Doors comply with AS2047.
- Glazing options from 4mm toughened glazed to 18mm insulated glazed units (IGUs) .
- Available in a range of glazing option.
- Energy efficiency options available to help reduce energy consumption.
- All glazing options are Window Energy Rating Scheme (WERS) rated - providing a wide range of energy efficient solutions.

ACOUSTICS

- Acoustic solutions available for improved noise reduction.
- High R_W ratings available .

PRODUCT OPTIONS

- Internal sliding
- External sliding
- Stacker doors (internal or external)
- Multi stacking doors
- Corner opening doors

Note: To obtain maximum rating detail contact your nearest Trend Architectural Consultant.

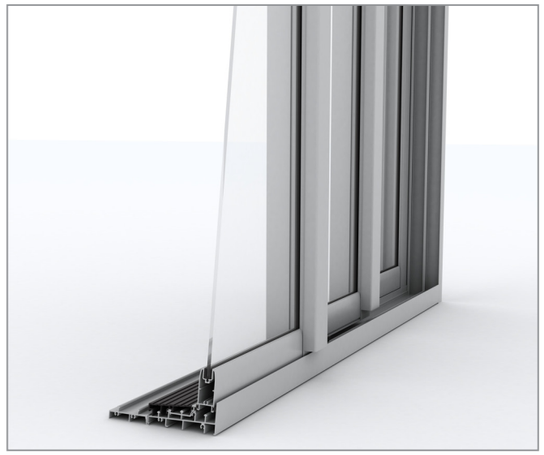

Confidentiality Notice: This document and the information it contains are copyright and confidential to Trend® Windows & Doors Pty Limited. Disclosure, use and copying in any form whatsoever, except as authorised by Trend® Windows & Doors in writing, are strictly prohibited. Patents and Design Registrations pending

Viscount Sliding Stacking Doors - Features & Benefits

WIND & WATER RATINGS

- All Trend® Windows and Doors are designed to meet and surpass 700Pa wind velocity rating and 150Pa water penetration rating and comply with AS2047.
- Pascal deflection rates up to 2200Pa.
- Sliding Stacker door commercial suite contains a concealed drainage hole for high water ratings as well as additional front screw holes for stronger frame fixing for higher wind load areas.
- Sliding Stacker doors rated at an air infiltration of 1.33L/s m^2.

HARDWARE

- Doors are fitted with heavy duty double bogey rollers.
- Doors have dual beak locks.
- ***Infinity*** "D" black hardware is supplied as standard.
- Optional colours available
  - Pearl White
  - Stone Beige
  - Anodic Natural Matt
  - Satin Chrome
- Door locks can be keyed alike to other Trend®

INSTALLATION

- Installation must be carried out by an authorised Trend Windows & Doors installer.

FINISHES

- Wide range of powdercoat finishes are available (including warranty powders and anodised options).

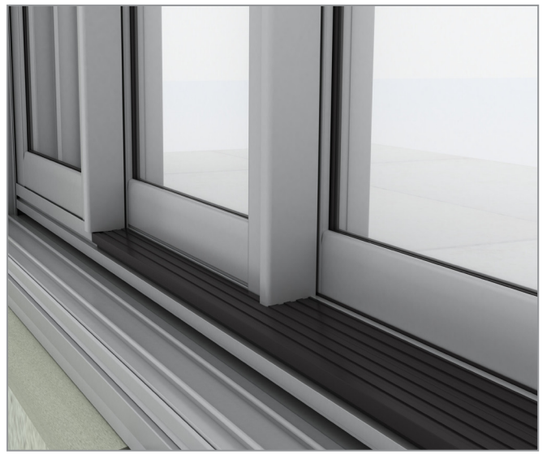

Confidentiality Notice: This document and the information it contains are copyright and confidential to Trend® Windows & Doors Pty Limited. Disclosure, use and copying in any form whatsoever, except as authorised by Trend® Windows & Doors in writing, are strictly prohibited. Patents and Design Registrations pending

Crestlite® Viscount Sliding Stacker Doors

Installation

Confidentiality Notice: This document and the information it contains are copyright and confidential to Trend® Windows & Doors Pty Limited. Disclosure, use and copying in any form whatsoever, except as authorised by Trend® Windows & Doors in writing, are strictly prohibited. Patents and Design Registrations pending

Viscount Sliding Stacking Doors - Installation

Building In Detail | **Blockwork no Rebate**

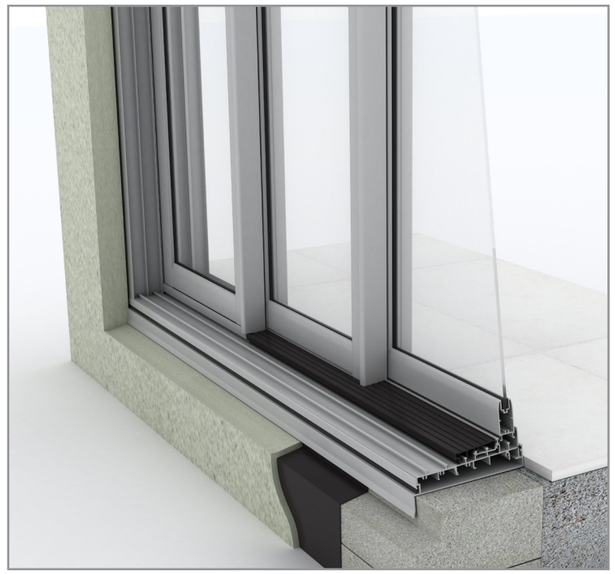

INSTALLING FRAME CORRECTLY

- Measure the frame opening to ensure that there is sufficient room for the product and additional packing.

  Blockwork Opening:
  Height = Frame Height + 50mm
  Width = Frame Size + 20mm

- Header beam should be at least 12mm clear of window frame.
- Fit subframe to opening and seal fixings.
- Fit door to subframe (screw or pop-rivet).
- Do not permit weight of eaves or arch bars to bear on any window or door frame. **(Windows and doors are not load bearing.)**
- To ensure the satisfactory long term performance of doors, sill must be fully supported.
- Ensure outside finish does not block sill drainage holes.

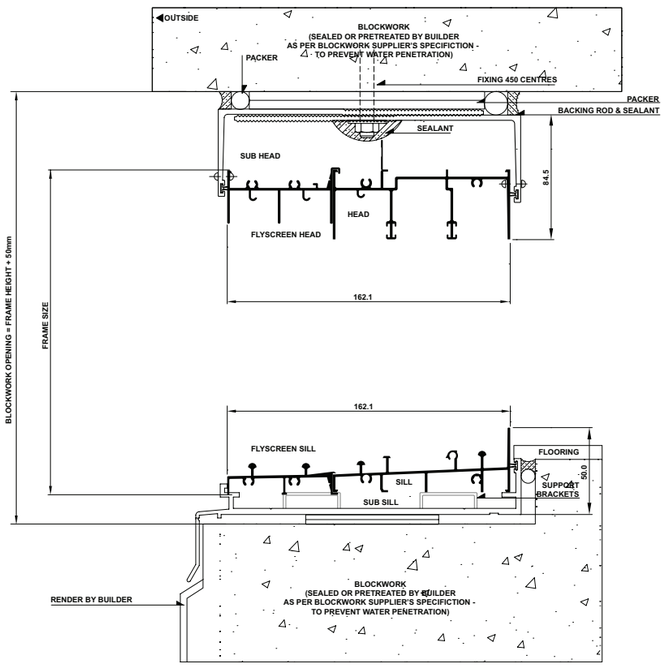

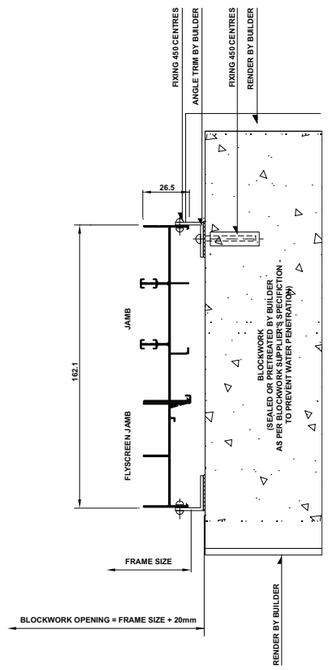

Please note that drawings displayed are not to scale

Confidentiality Notice: This document and the information it contains are copyright and confidential to Trend® Windows & Doors Pty Limited. Disclosure, use and copying in any form whatsoever, except as authorised by Trend® Windows & Doors in writing, are strictly prohibited. Patents and Design Registrations pending

Viscount Sliding Stacking Doors - Installation

Building In Detail | **Blockwork with Rebate**

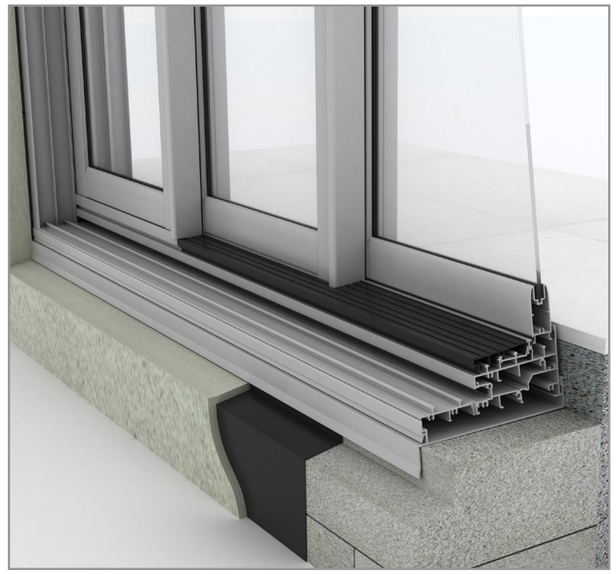

INSTALLING FRAME CORRECTLY

- Measure the frame opening to ensure that there is sufficient room for the product and additional packing.

  Blockwork Opening:
  Height = Frame Height + 50mm
  Width = Frame Size + 20mm

- Header beam should be at least 12mm clear of window frame.
- Fit subframe to opening and seal fixings.
- Fit door to subframe (screw or pop-rivet).
- Do not permit weight of eaves or arch bars to bear on any window or door frame. **(Windows and doors are not load bearing.)**
- To ensure the satisfactory long term performance of doors, sill must be fully supported.
- Ensure outside finish does not block sill drainage holes.

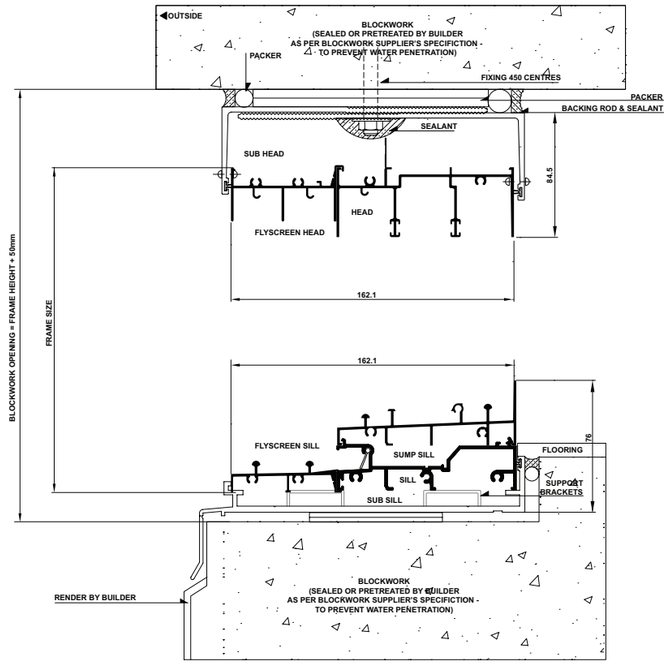

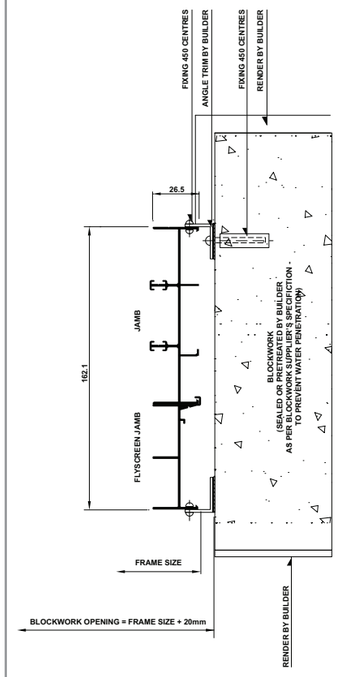

Please note that drawings displayed are not to scale

Trend® Windows & Doors | Design Manual | C-Mk-1 | February 2016

Confidentiality Notice: This document and the information it contains are copyright and confidential to Trend® Windows & Doors Pty Limited. Disclosure, use and copying in any form whatsoever, except as authorised by Trend® Windows & Doors in writing, are strictly prohibited. Patents and Design Registrations pending

Crestlite® Viscount Sliding Stacker Doors

Cross Sectional Views

Confidentiality Notice: This document and the information it contains are copyright and confidential to Trend® Windows & Doors Pty Limited. Disclosure, use and copying in any form whatsoever, except as authorised by Trend® Windows & Doors in writing, are strictly prohibited. Patents and Design Registrations pending

Viscount Sliding Stacker Doors - Cross Sectional Views

Three Lite | FXX

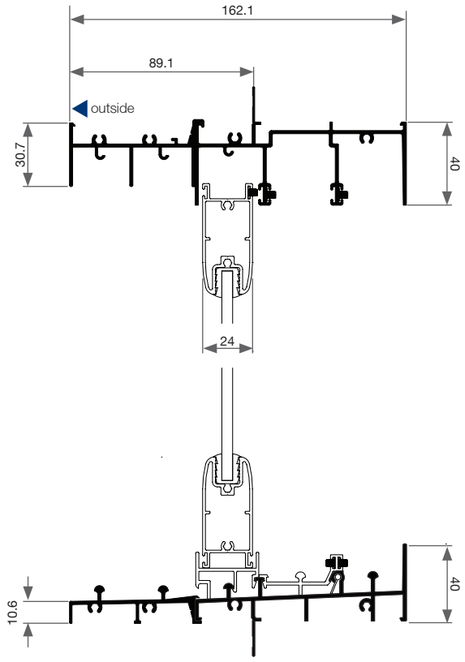

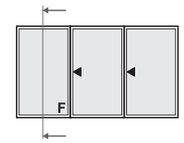

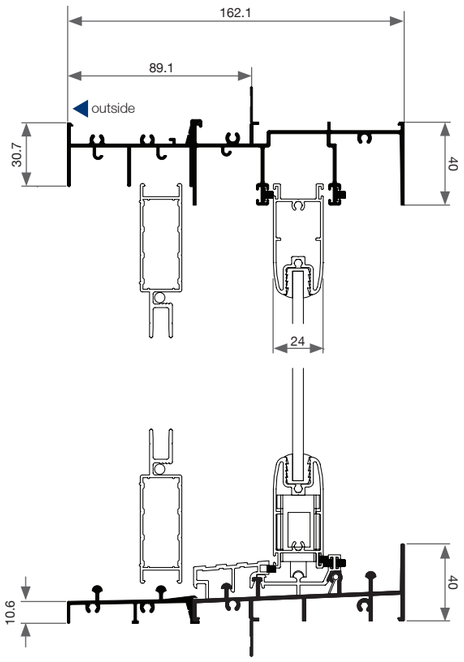

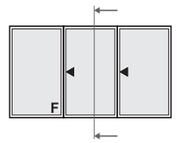

Please note that drawings displayed are not to scale

Confidentiality Notice: This document and the information it contains are copyright and confidential to Trend® Windows & Doors Pty Limited. Disclosure, use and copying in any form whatsoever, except as authorised by Trend® Windows & Doors in writing, are strictly prohibited. Patents and Design Registrations pending

Viscount Sliding Stacker Doors - Cross Sectional Views

Three Lite | FXX

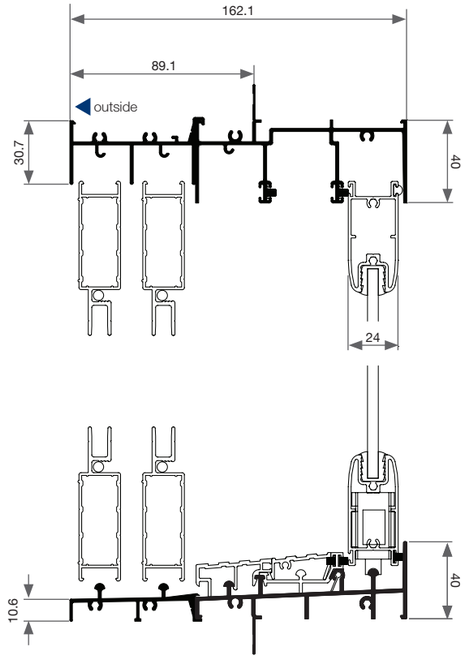

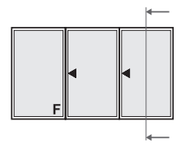

Please note that drawings displayed are not to scale

Trend® Windows & Doors | Design Manual | C-Mk-1 | February 2016

Confidentiality Notice: This document and the information it contains are copyright and confidential to Trend® Windows & Doors Pty Limited. Disclosure, use and copying in any form whatsoever, except as authorised by Trend® Windows & Doors in writing, are strictly prohibited. Patents and Design Registrations pending

Viscount Sliding Stacker Doors - Cross Sectional Views

Three Lite | FXX

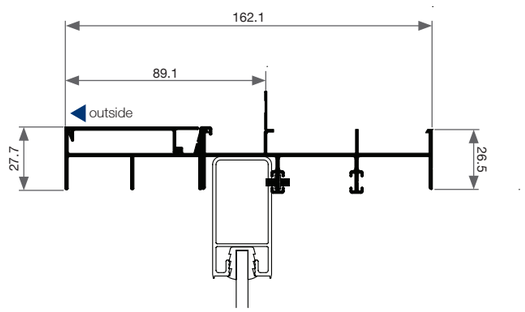

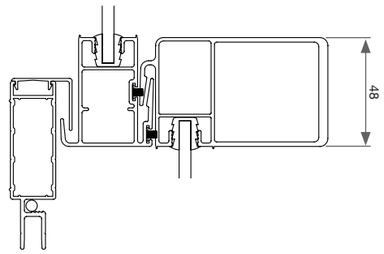

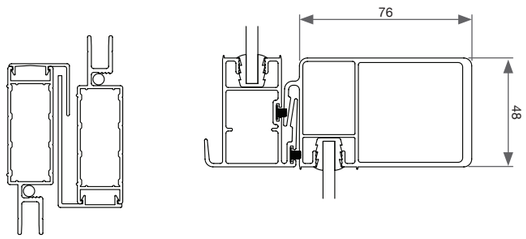

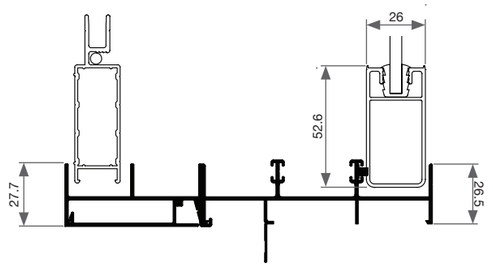

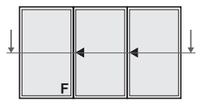

Please note that drawings displayed are not to scale

Confidentiality Notice: This document and the information it contains are copyright and confidential to Trend® Windows & Doors Pty Limited. Disclosure, use and copying in any form whatsoever, except as authorised by Trend® Windows & Doors in writing, are strictly prohibited. Patents and Design Registrations pending

Viscount Sliding Stacker Doors - Cross Sectional Views

Four Lite | FXXX

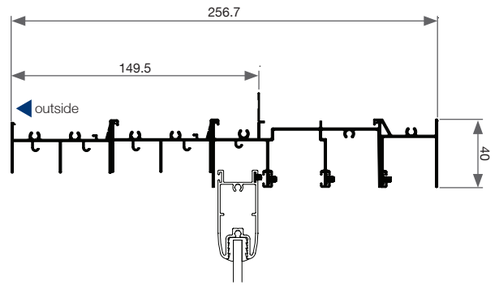

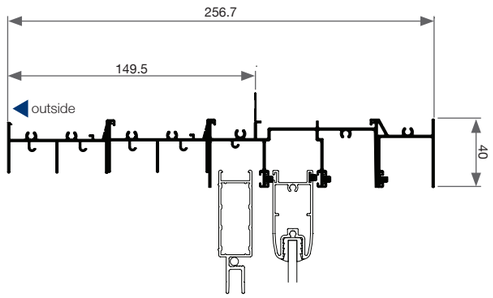

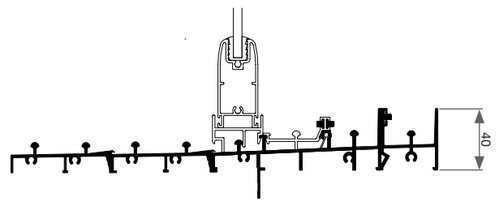

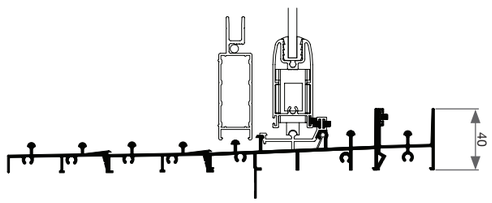

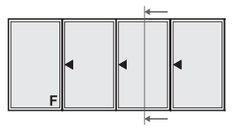

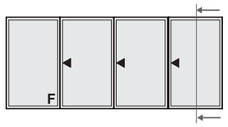

Please note that drawings displayed are not to scale

Trend® Windows & Doors | Design Manual | C-Mk-1 | February 2016

Confidentiality Notice: This document and the information it contains are copyright and confidential to Trend® Windows & Doors Pty Limited. Disclosure, use and copying in any form whatsoever, except as authorised by Trend® Windows & Doors in writing, are strictly prohibited. Patents and Design Registrations pending

Viscount Sliding Stacker Doors - Cross Sectional Views

Four Lite | FXXX

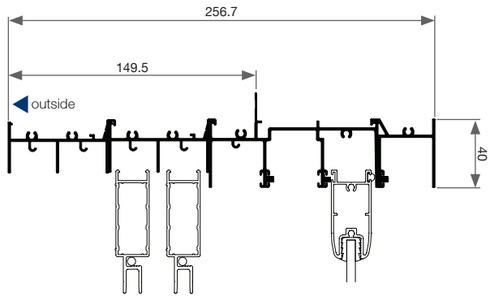

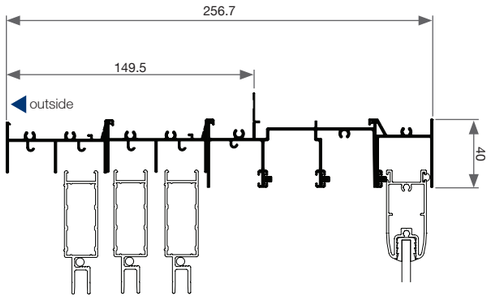

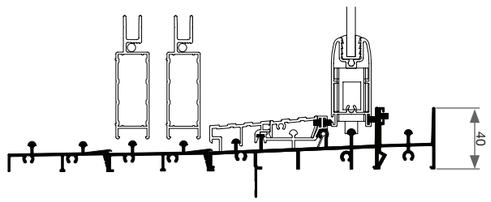

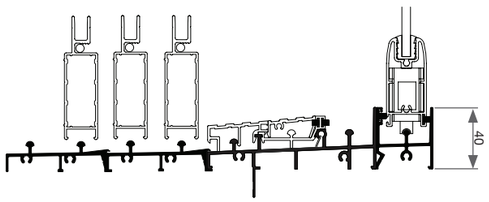

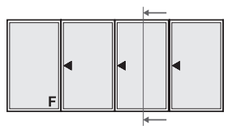

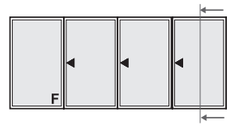

Please note that drawings displayed are not to scale

Confidentiality Notice: This document and the information it contains are copyright and confidential to Trend® Windows & Doors Pty Limited. Disclosure, use and copying in any form whatsoever, except as authorised by Trend® Windows & Doors in writing, are strictly prohibited. Patents and Design Registrations pending

Viscount Sliding Stacker Doors - Cross Sectional Views

Four Lite | FXXX

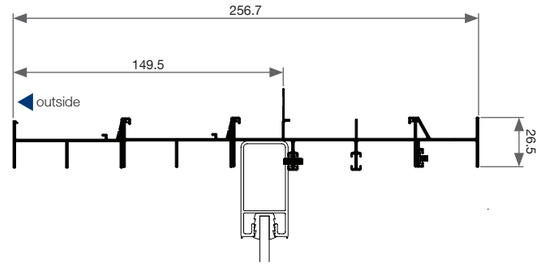

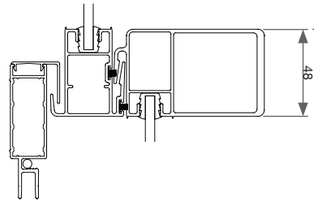

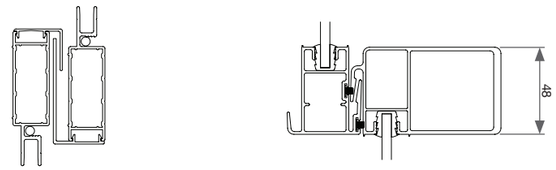

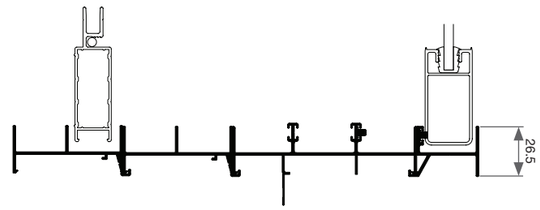

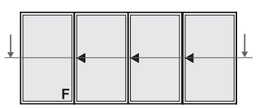

Please note that drawings displayed are not to scale

Trend® Windows & Doors | Design Manual | C-Mk-1 | February 2016

Confidentiality Notice: This document and the information it contains are copyright and confidential to Trend® Windows & Doors Pty Limited. Disclosure, use and copying in any form whatsoever, except as authorised by Trend® Windows & Doors in writing, are strictly prohibited. Patents and Design Registrations pending

Viscount Sliding Stacker Doors - Cross Sectional Views

External 3 Lite | FXX

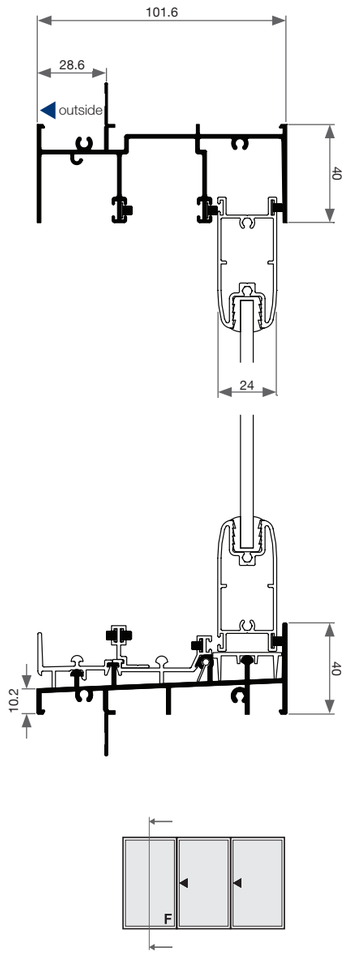

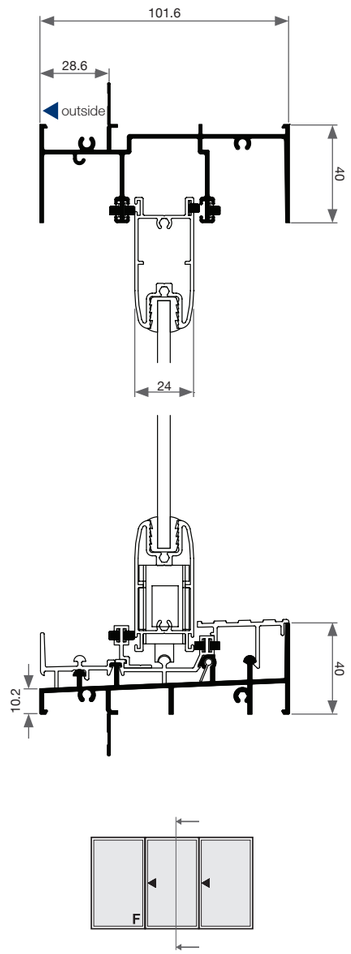

Please note that drawings displayed are not to scale

Confidentiality Notice: This document and the information it contains are copyright and confidential to Trend® Windows & Doors Pty Limited. Disclosure, use and copying in any form whatsoever, except as authorised by Trend® Windows & Doors in writing, are strictly prohibited. Patents and Design Registrations pending

Viscount Sliding Stacker Doors - Cross Sectional Views

External Three Lite | FXX

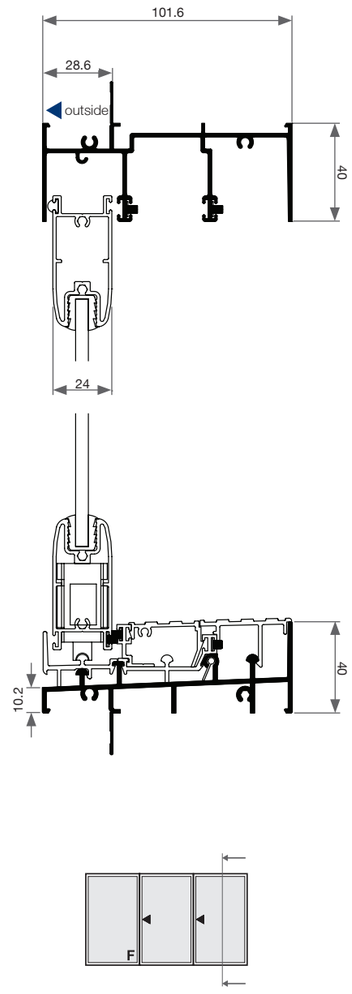

Please note that drawings displayed are not to scale

Trend® Windows & Doors | Design Manual | C-Mk-1 | February 2016

Confidentiality Notice: This document and the information it contains are copyright and confidential to Trend® Windows & Doors Pty Limited. Disclosure, use and copying in any form whatsoever, except as authorised by Trend® Windows & Doors in writing, are strictly prohibited. Patents and Design Registrations pending

Viscount Sliding Stacker Doors - Cross Sectional Views

External Three Lite | FXX

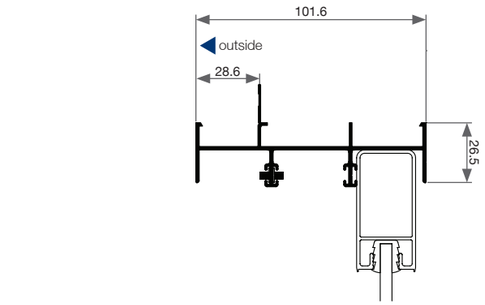

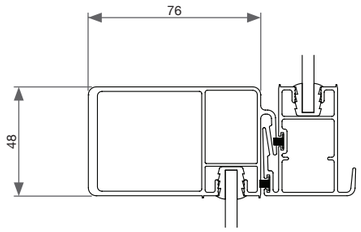

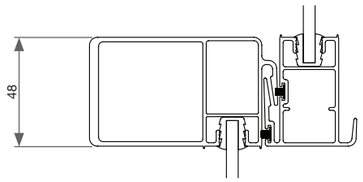

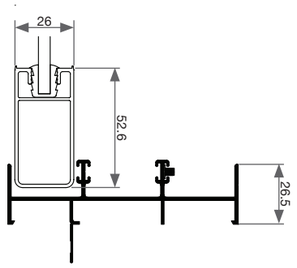

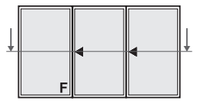

Please note that drawings displayed are not to scale

Confidentiality Notice: This document and the information it contains are copyright and confidential to Trend® Windows & Doors Pty Limited. Disclosure, use and copying in any form whatsoever, except as authorised by Trend® Windows & Doors in writing, are strictly prohibited. Patents and Design Registrations pending

Viscount Sliding Stacker Doors - Cross Sectional Views

External Six Lite | FXXXXF

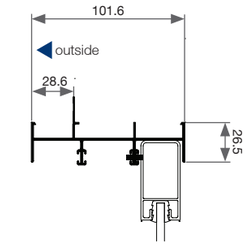

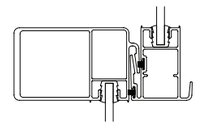

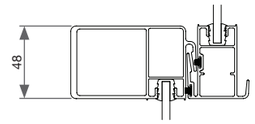

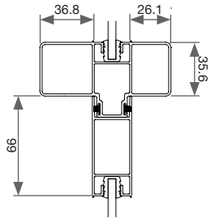

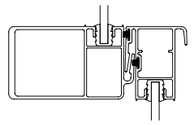

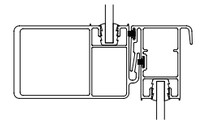

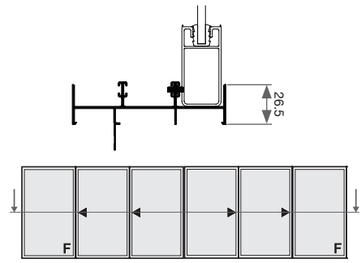

Please note that drawings displayed are not to scale

Trend® Windows & Doors | Design Manual | C-Mk-1 | February 2016

Confidentiality Notice: This document and the information it contains are copyright and confidential to Trend® Windows & Doors Pty Limited. Disclosure, use and copying in any form whatsoever, except as authorised by Trend® Windows & Doors in writing, are strictly prohibited. Patents and Design Registrations pending

Viscount Sliding Stacker Doors - Cross Sectional Views

External Four Lite | FXXX

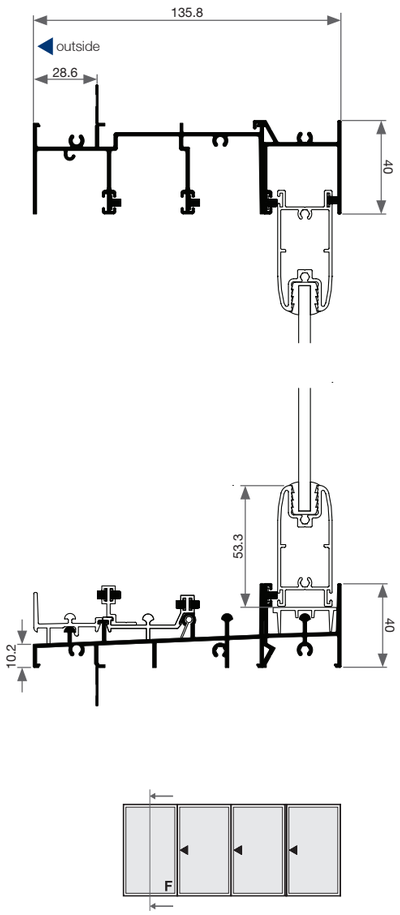

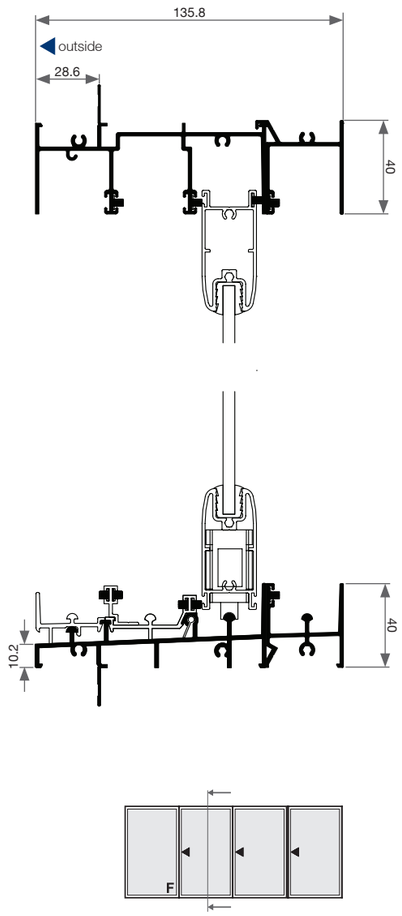

Viscount Sliding Stacker Doors - Cross Sectional Views

External Four Lite | FXXX

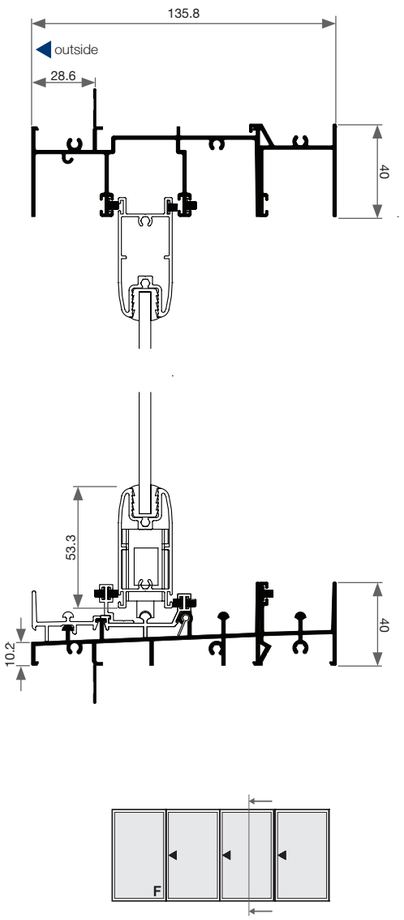

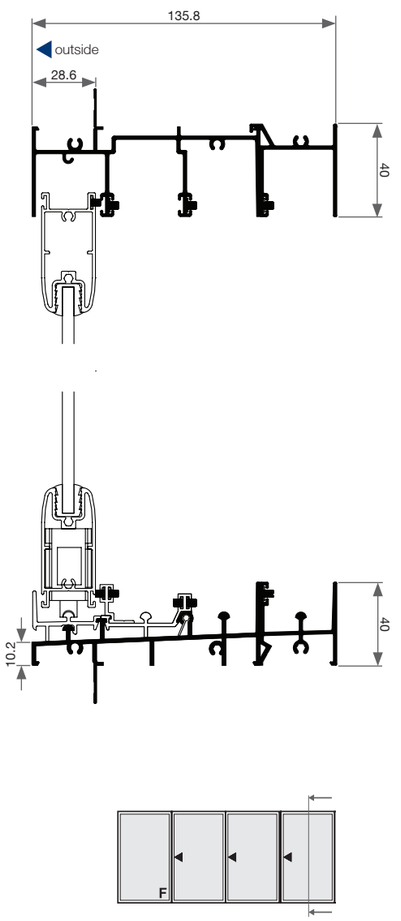

Confidentiality Notice: This document and the information it contains are copyright and confidential to Trend® Windows & Doors Pty Limited. Disclosure, use and copying in any form whatsoever, except as authorised by Trend® Windows & Doors in writing, are strictly prohibited. Patents and Design Registrations pending

Please note that drawings displayed are not to scale

Confidentiality Notice: This document and the information it contains are copyright and confidential to Trend® Windows & Doors Pty Limited. Disclosure, use and copying in any form whatsoever, except as authorised by Trend® Windows & Doors in writing, are strictly prohibited. Patents and Design Registrations pending

Viscount Sliding Stacker Doors - Cross Sectional Views

Six Lite | FXXXXF

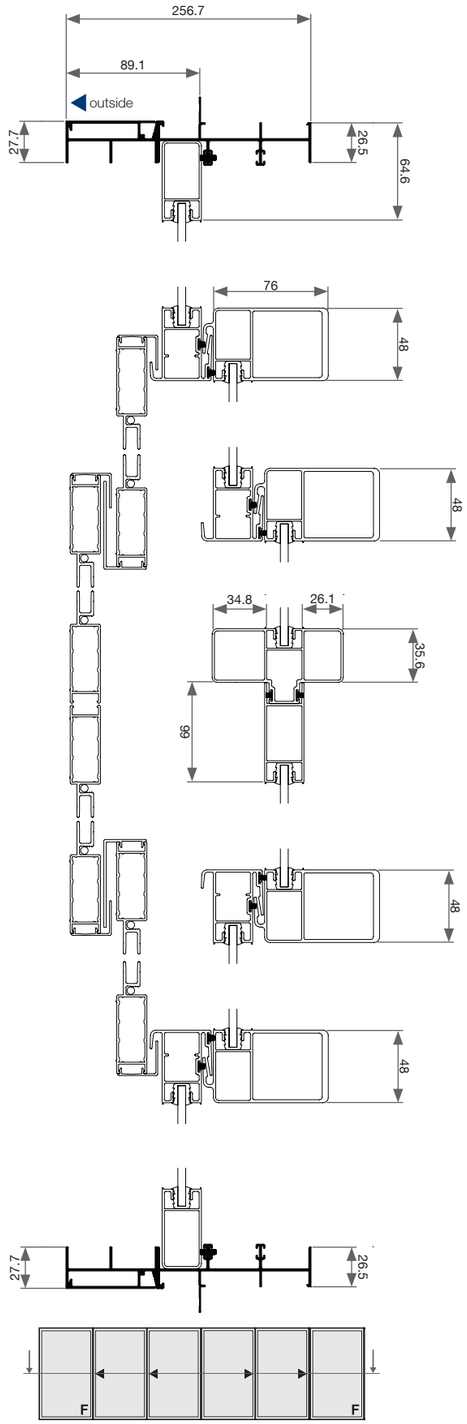

Please note that drawings displayed are not to scale

Confidentiality Notice: This document and the information it contains are copyright and confidential to Trend® Windows & Doors Pty Limited. Disclosure, use and copying in any form whatsoever, except as authorised by Trend® Windows & Doors in writing, are strictly prohibited. Patents and Design Registrations pending

Viscount Sliding Stacker Doors - Cross Sectional Views

External Four Lite | FXXX

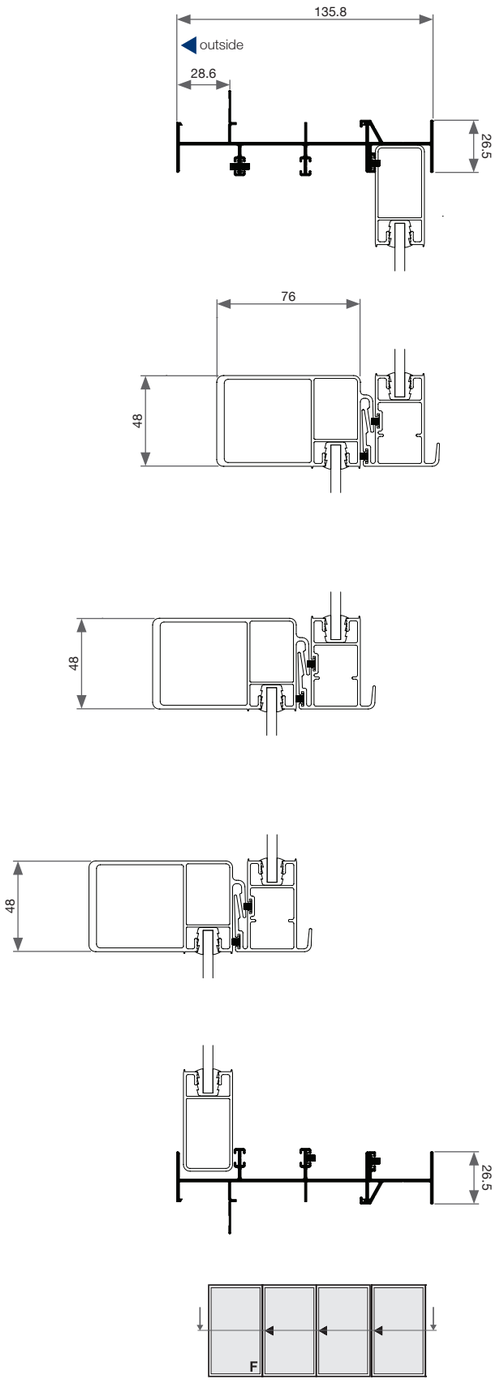

Please note that drawings displayed are not to scale

Trend® Windows & Doors | Design Manual | C-Mk-1 | February 2016

Confidentiality Notice: This document and the information it contains are copyright and confidential to Trend® Windows & Doors Pty Limited. Disclosure, use and copying in any form whatsoever, except as authorised by Trend® Windows & Doors in writing, are strictly prohibited. Patents and Design Registrations pending